


1 CORTE-A
1 : 75

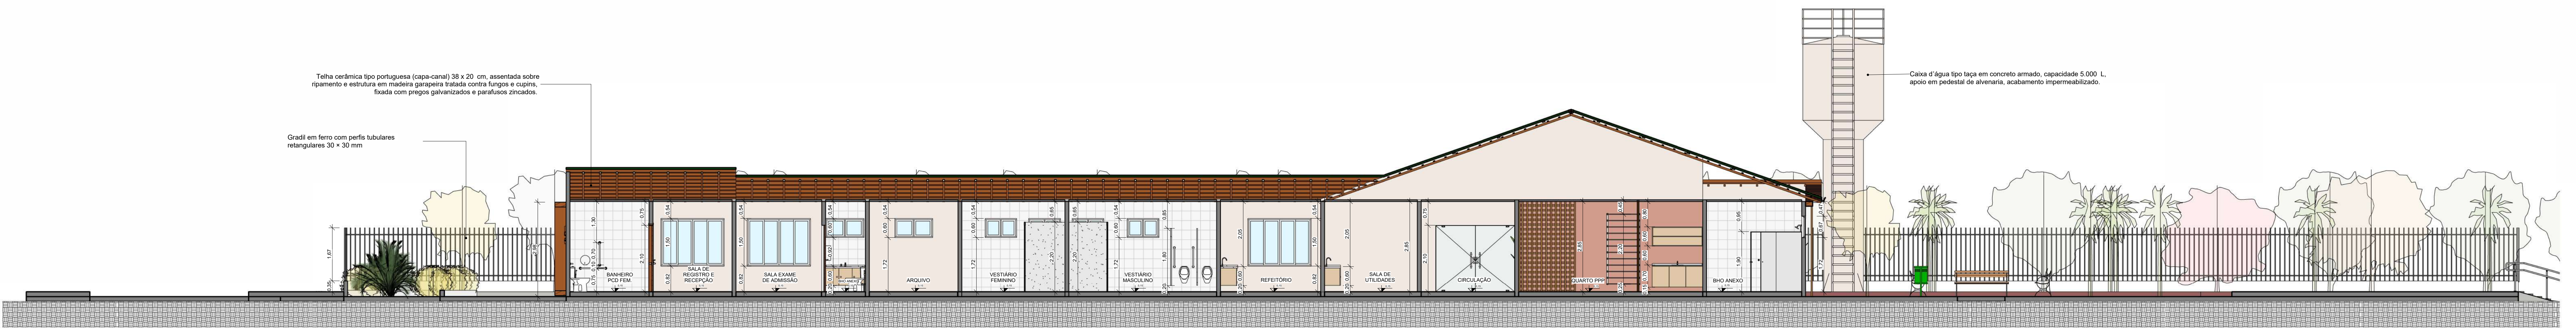

2 CORTE-B
1 : 75



3 CORTE-C
1 : 75