


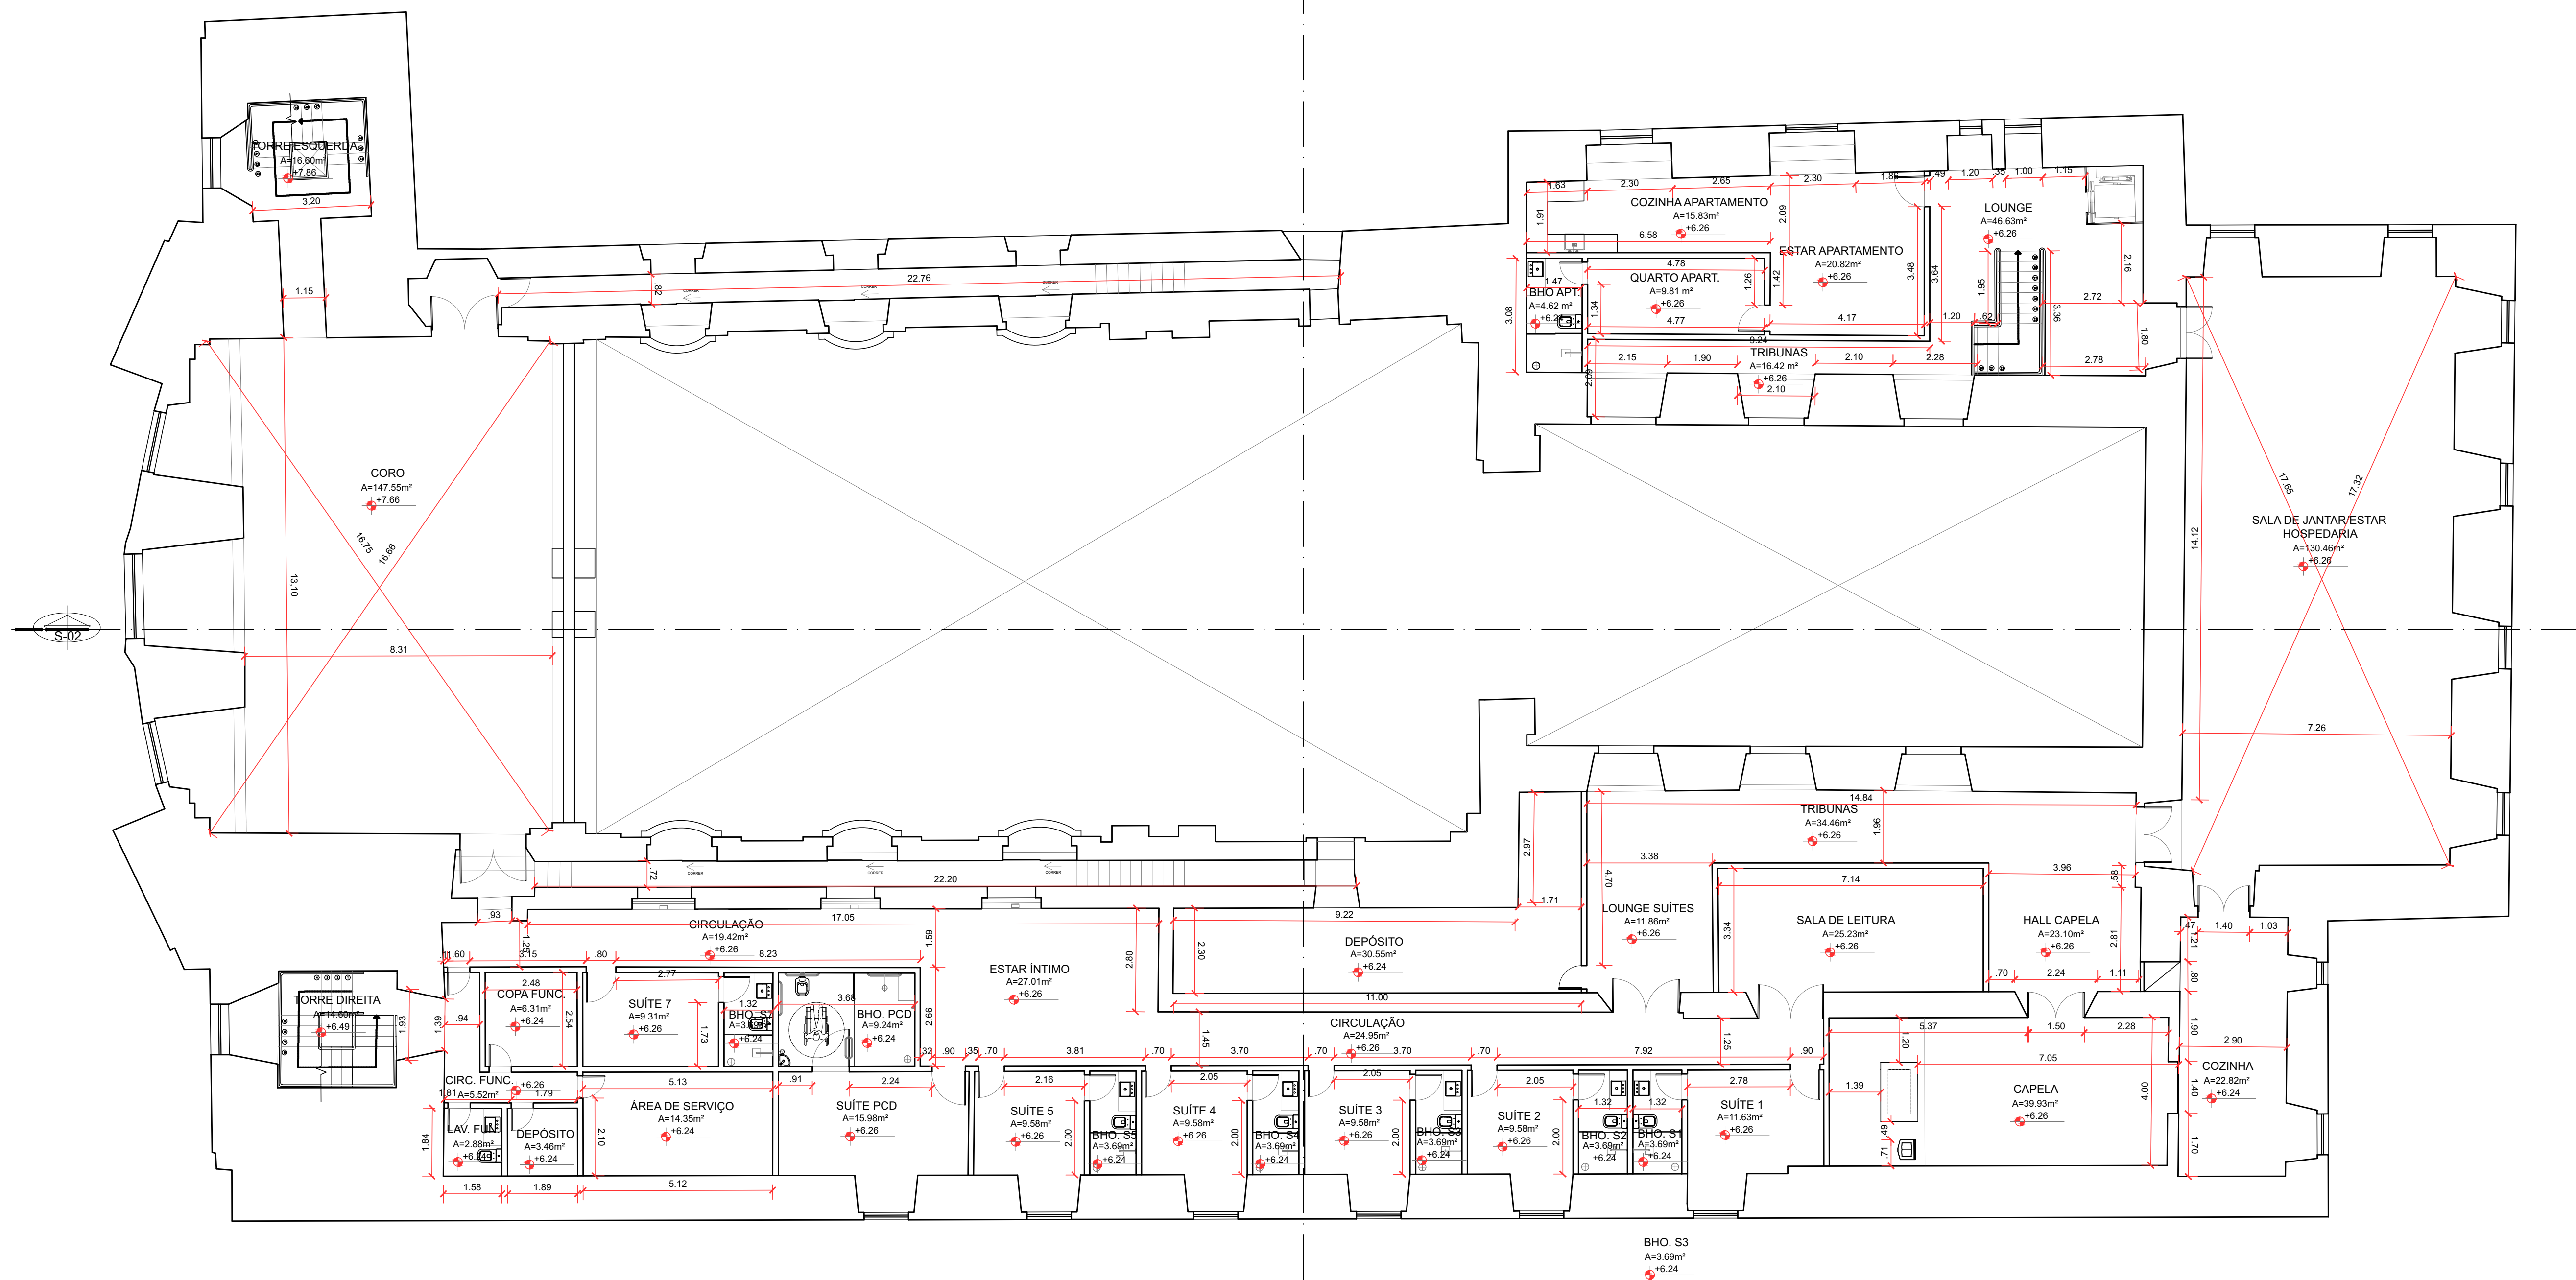

PLANTA BAIXA - PAV. SUPERIOR
ESC. 1/100